REVISION No. 9

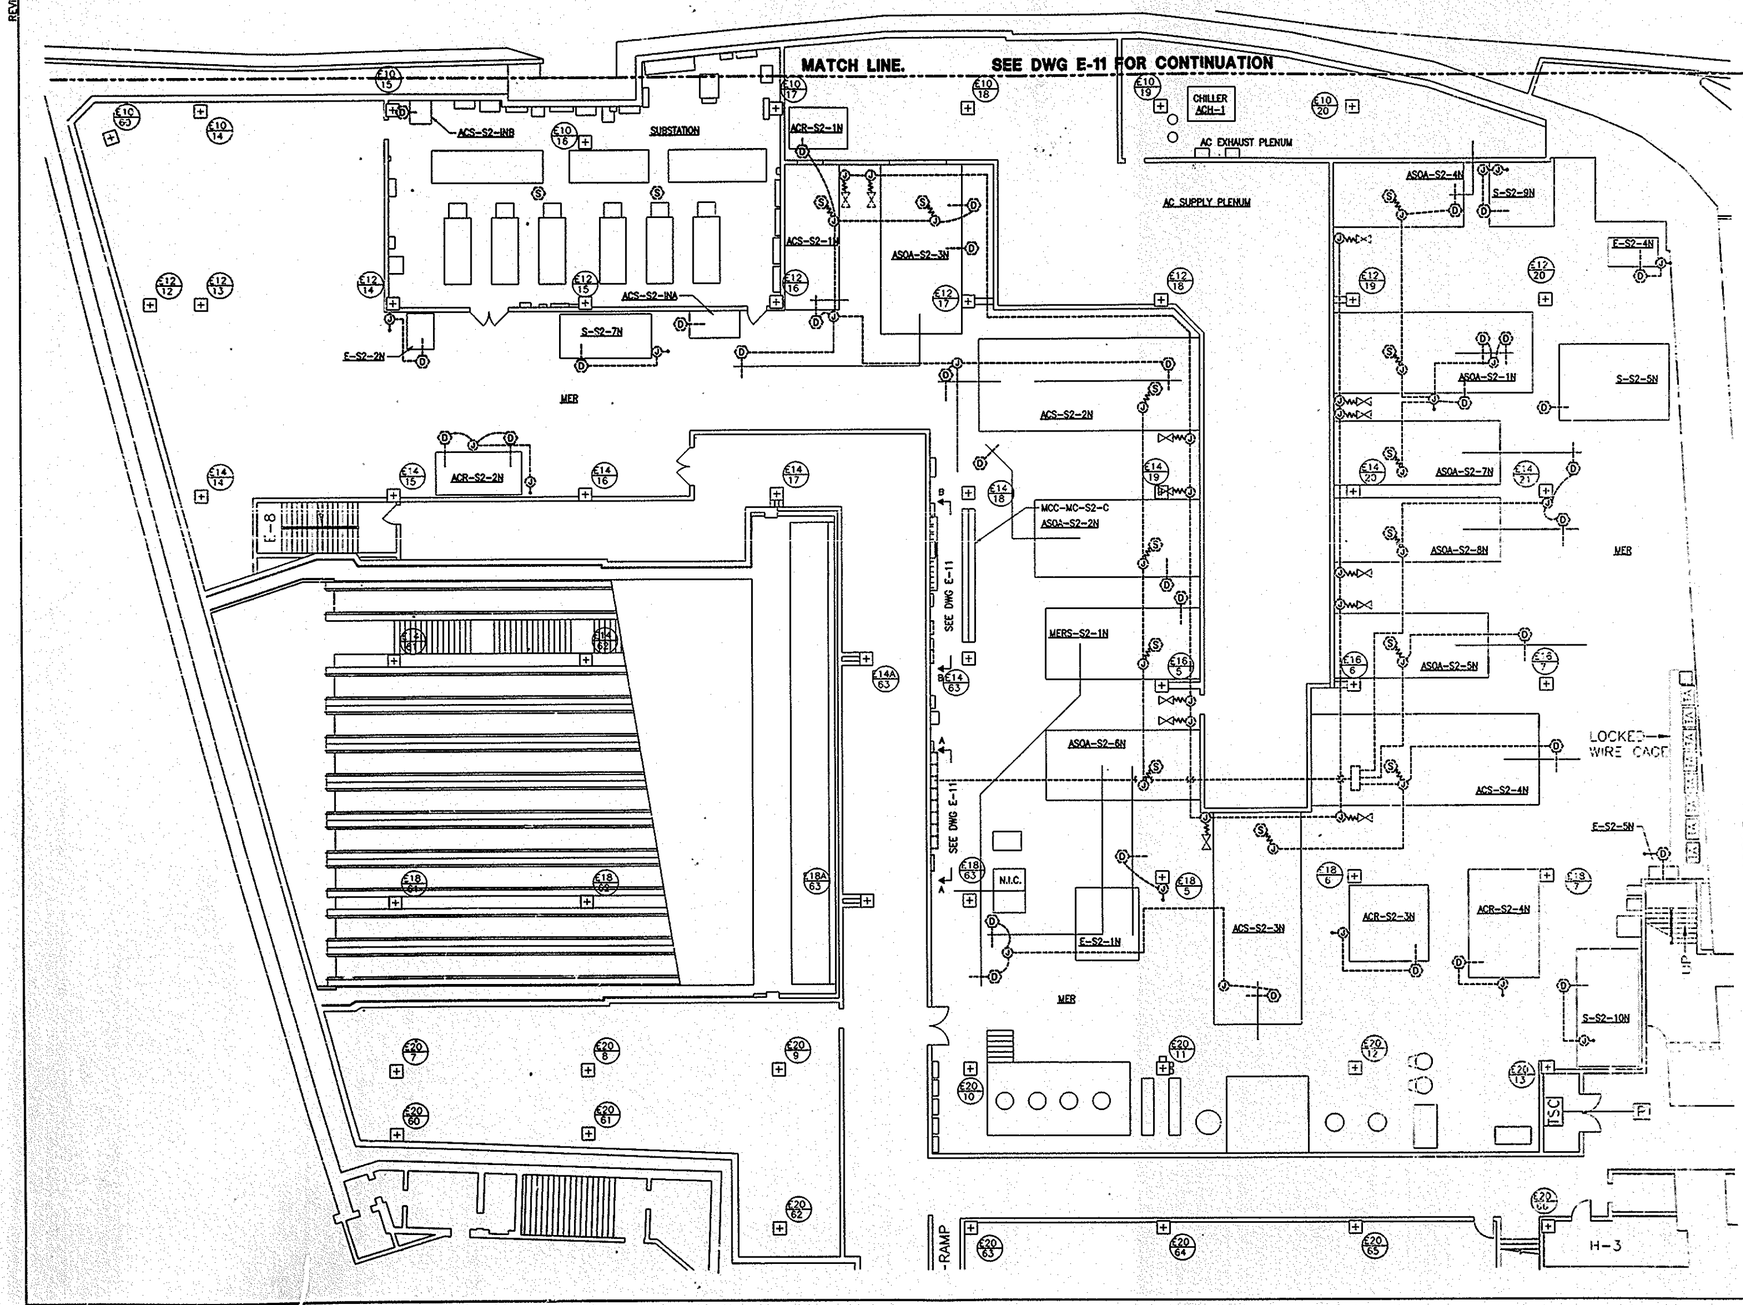

NOTES:

1. FOR LEGEND, ABBREVIATIONS & GENERAL NOTES, SEE DWG E-1.

I HEREBY CERTIFY THAT THIS IS A TRUE AND CORRECT COPY OF ONE OF THE CONTRACT DRAWINGS CONSTITUTING A PART OF CONTRACT NO. WTC-861.571 IN THE FORM IN WHICH SAID DRAWINGS EXISTED AT THE TIME THE SAID CONTRACT WAS EXECUTED BY THE PARTIES.

DATE 12/17/99 CONTRACT OWNER/ARCH.

DATE 12/20/99 ENGINEERING PROGRAM MGR.

AREA OF WORK

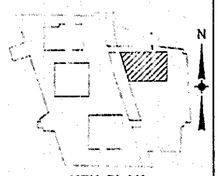

KEY PLAN

0 6 12 18
SCALE IN FEET

Sheet 11 of 37

THE PORT AUTHORITY OF NY & NJ

ENGINEERING PROGRAM MANAGER WORLD TRADE

CHIEF ELECTRICAL ENGINEER

No.	Date	Revision	Approved

ENGINEERING DEPARTMENT

WORLD TRADE CENTER

ELECTRICAL

Title

FIRE ALARM SYSTEM
PHASE III
5 WTC MER'S, EMR'S
AND SUBSTATIONS

B1 LEVEL
SMOKE DETECTOR
REMOVAL PLAN
SHEET 1 OF 2

This drawing subject to conditions in Contract. All inventions, ideas, designs and methods [illegible] are reserved to Port Authority and may not be used without its written consent.

FELDSTEIN Designed by ROYZMAN Drawn by Checked by

5-17-99 Date

WTC-861.571 Contract Number

E-10 Drawing Number

FILE NAME: Y:\Wtc-861.571\5WTC\E-10.dwg plotted on 5/6/1999 by BROYZMAN